

PRODUCED BY AN AUTODESK EDUCATIONAL PRODUCT




FRONT ELEVATION
1/8" = 1'-0"

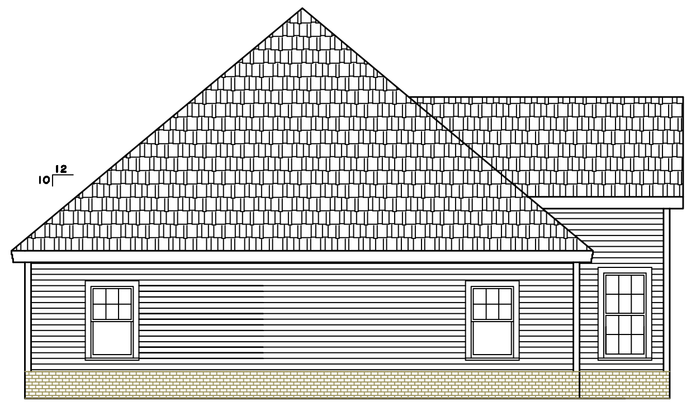


LEFT ELEVATION
1/8" = 1'-0"

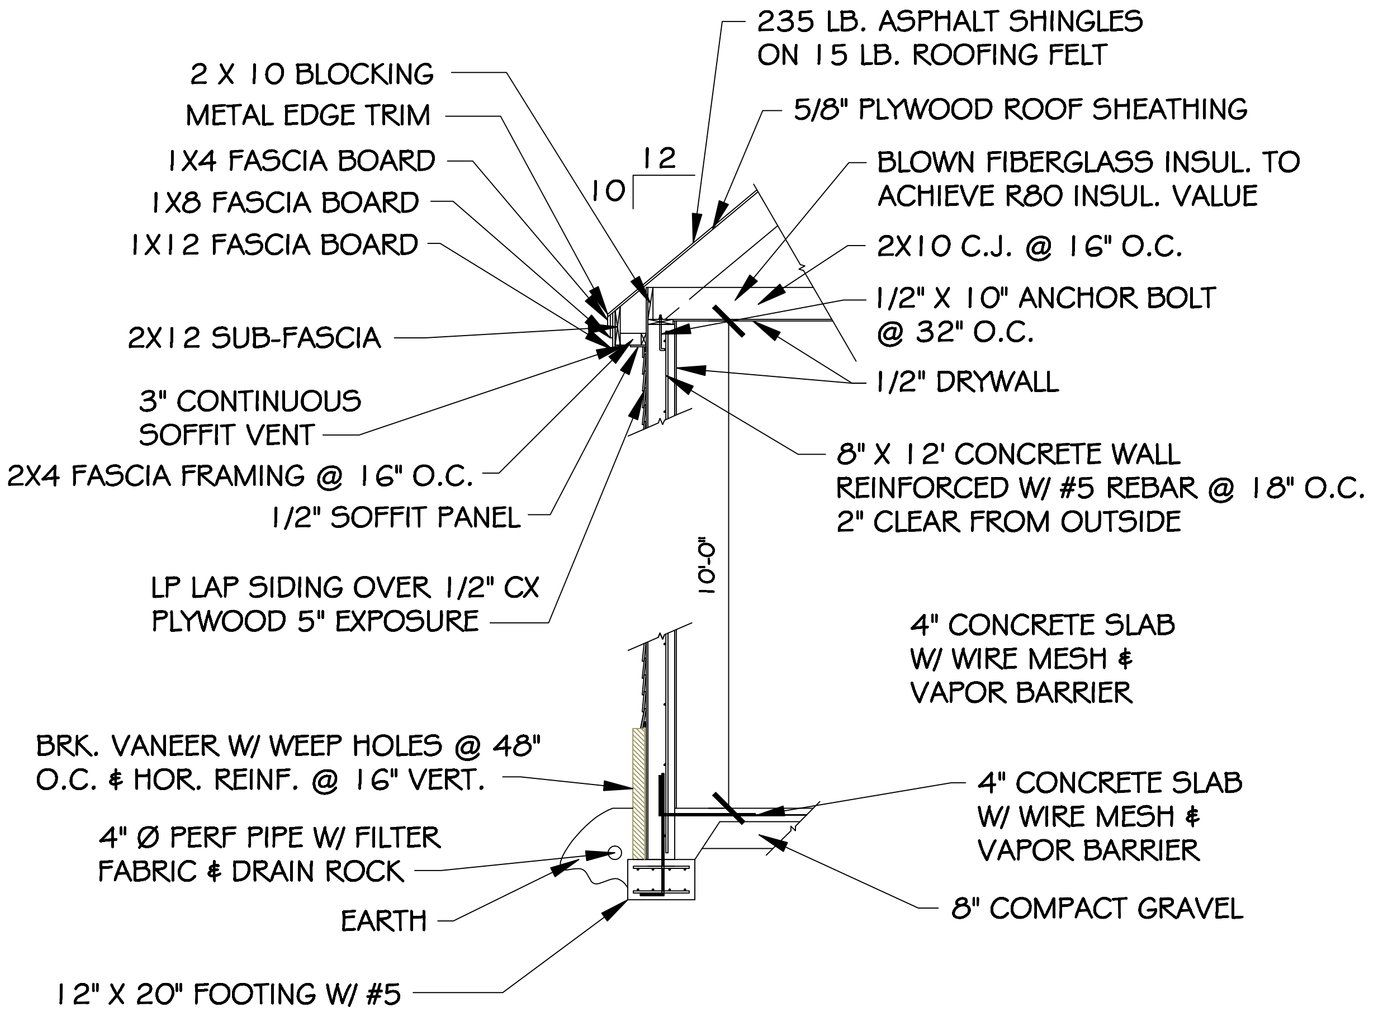

3/51 CONCRETE WALL DETAIL
3/8" = 1'-0"

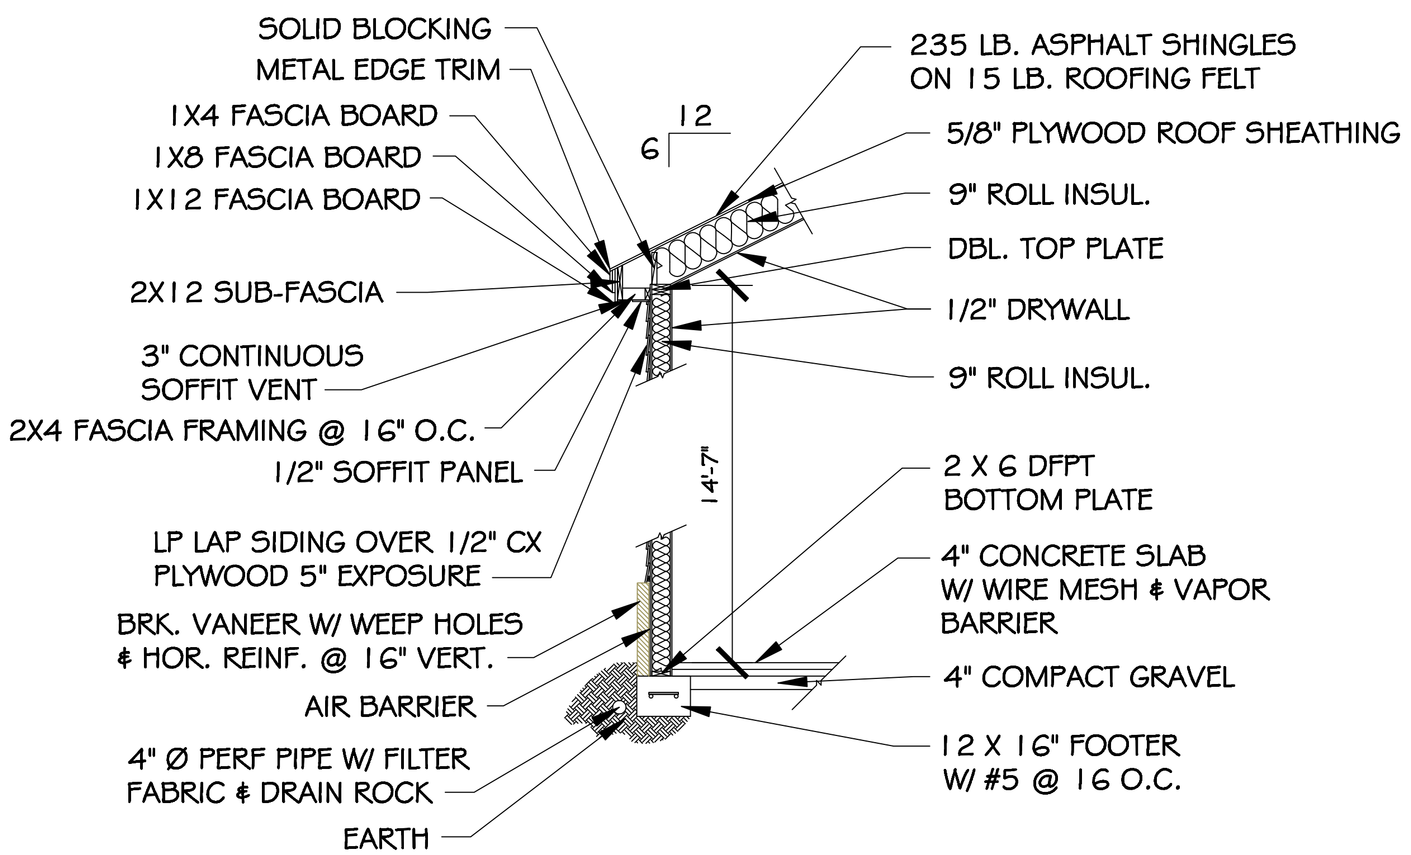

4/51 STUD WALL DETAIL
3/8" = 1'-0"

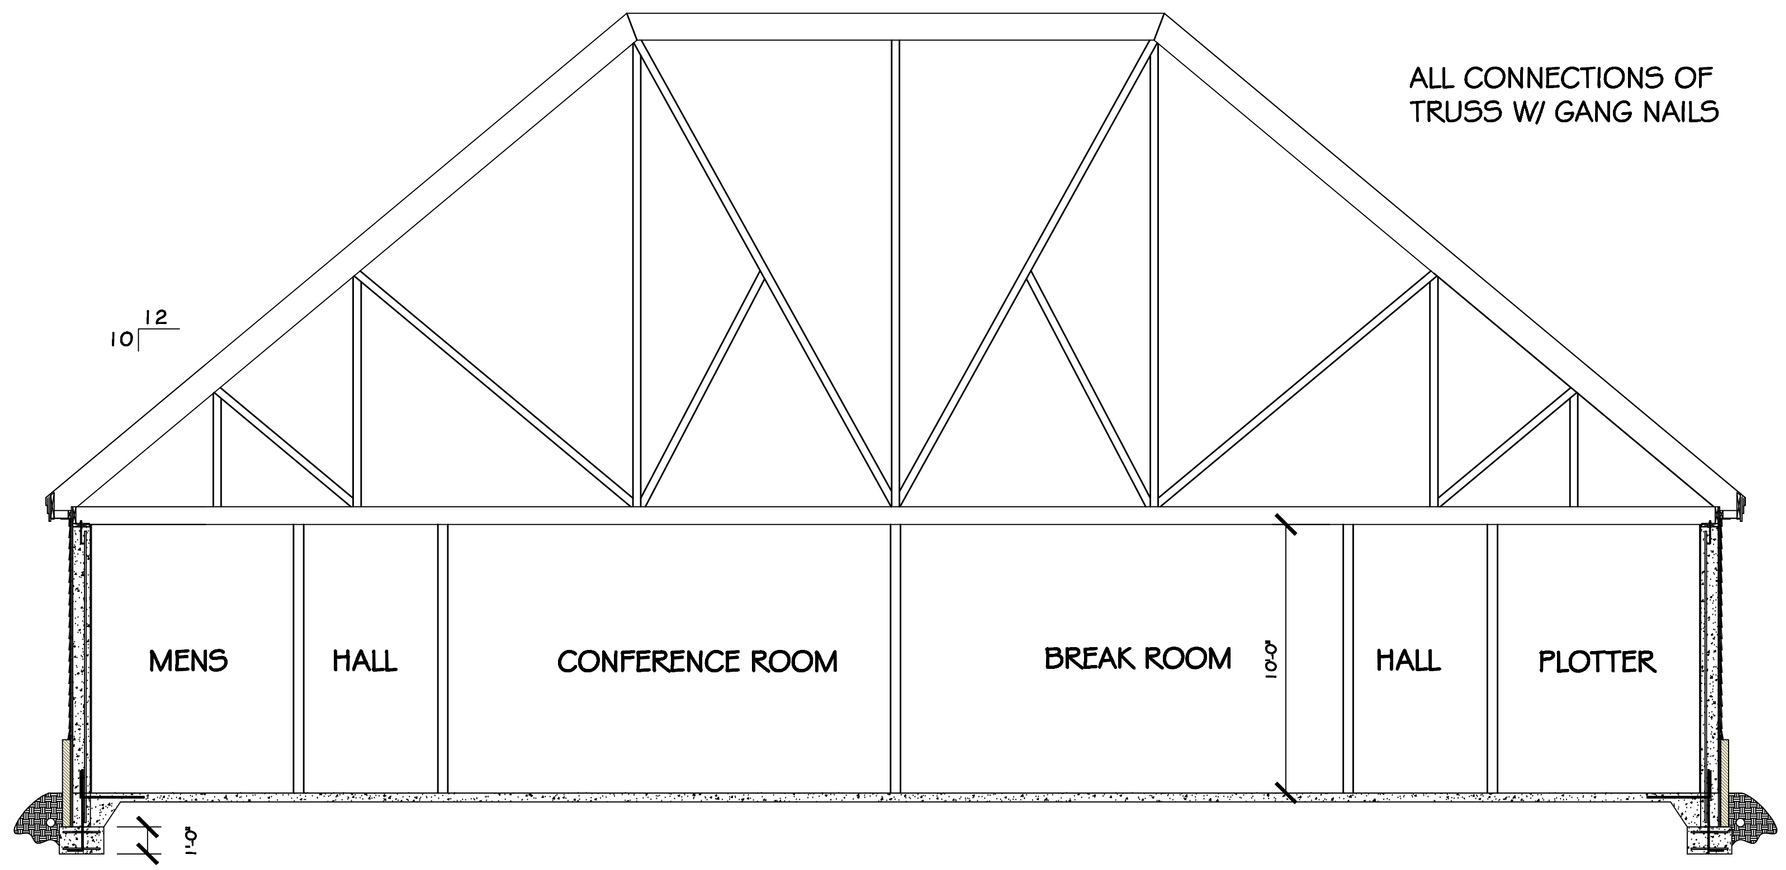

5/51 FRONT BUILDING SECTION
1/4" = 1'-0"

This drawing was prepared as an entry for the ADDA's (American Design Drafting Association's) 413rd Annual Drafting Contest and remains the property of the ADDA.

Reproduction of this drawing by any individual or organization is strictly forbidden without written permission of the ADDA.

ADDA National Design/Drafting Contest

East Carolina University

East Fifth Street, Greenville, N.C. 27858

STRUCTURAL DRAWINGS

INSTRUCTOR
Dr. Robert Chin
chinr@ecu.edu

DRAWN
Steven Creato

Catagory/Division
AC-STRU


SHEET NUMBER
S1
OF 2 SHEETS

PRODUCED BY AN AUTODESK EDUCATIONAL PRODUCT


PRODUCED BY AN AUTODESK EDUCATIONAL PRODUCT

PRODUCED BY AN AUTODESK EDUCATIONAL PRODUCT


PRODUCED BY AN AUTODESK EDUCATIONAL PRODUCT

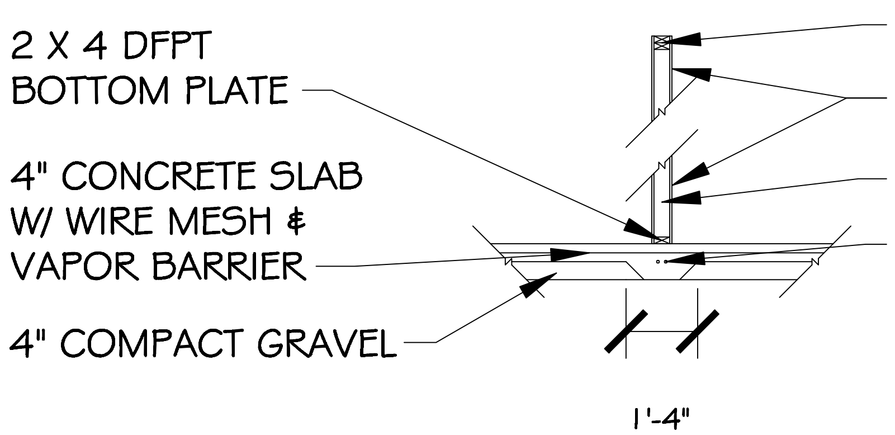


1/S2 INTERIOR WALL DETAIL
1/2" = 1'-0"

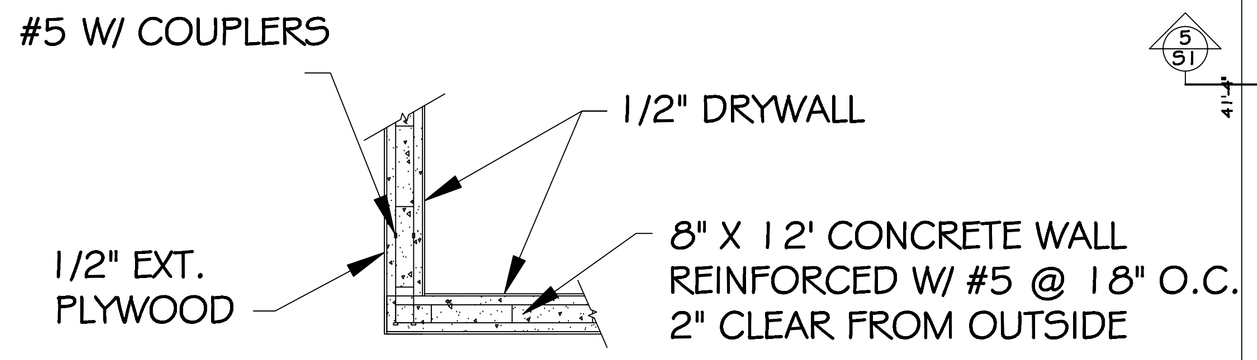


2/S2 CONC. WALL / CONC. WALL
1/2" = 1'-0"

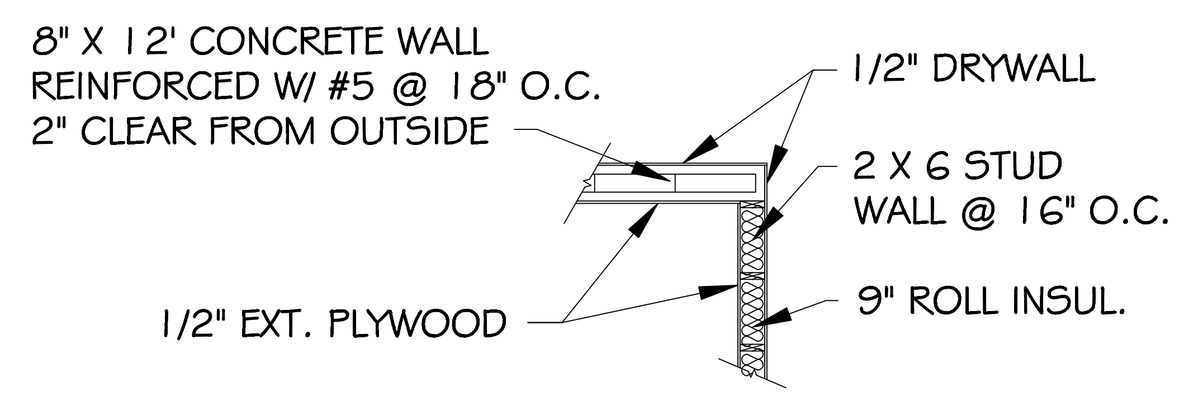

3/S2 CONC. WALL / STUD WALL
1/2" = 1'-0"

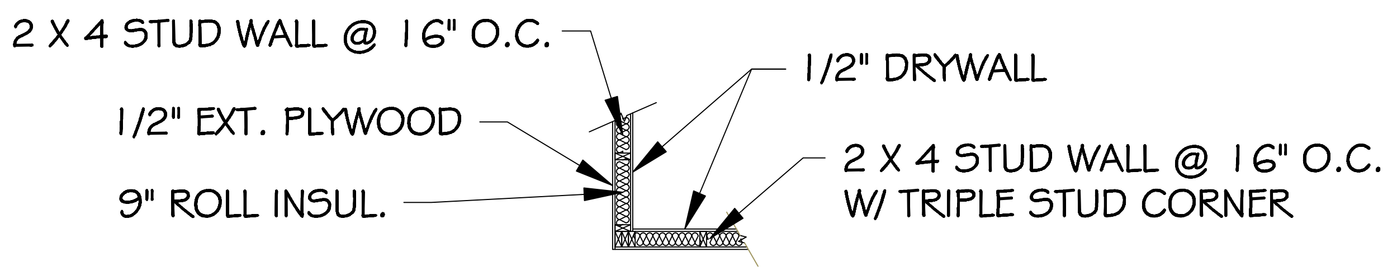

4/S2 STUD WALL / STUD WALL
1/2" = 1'-0"

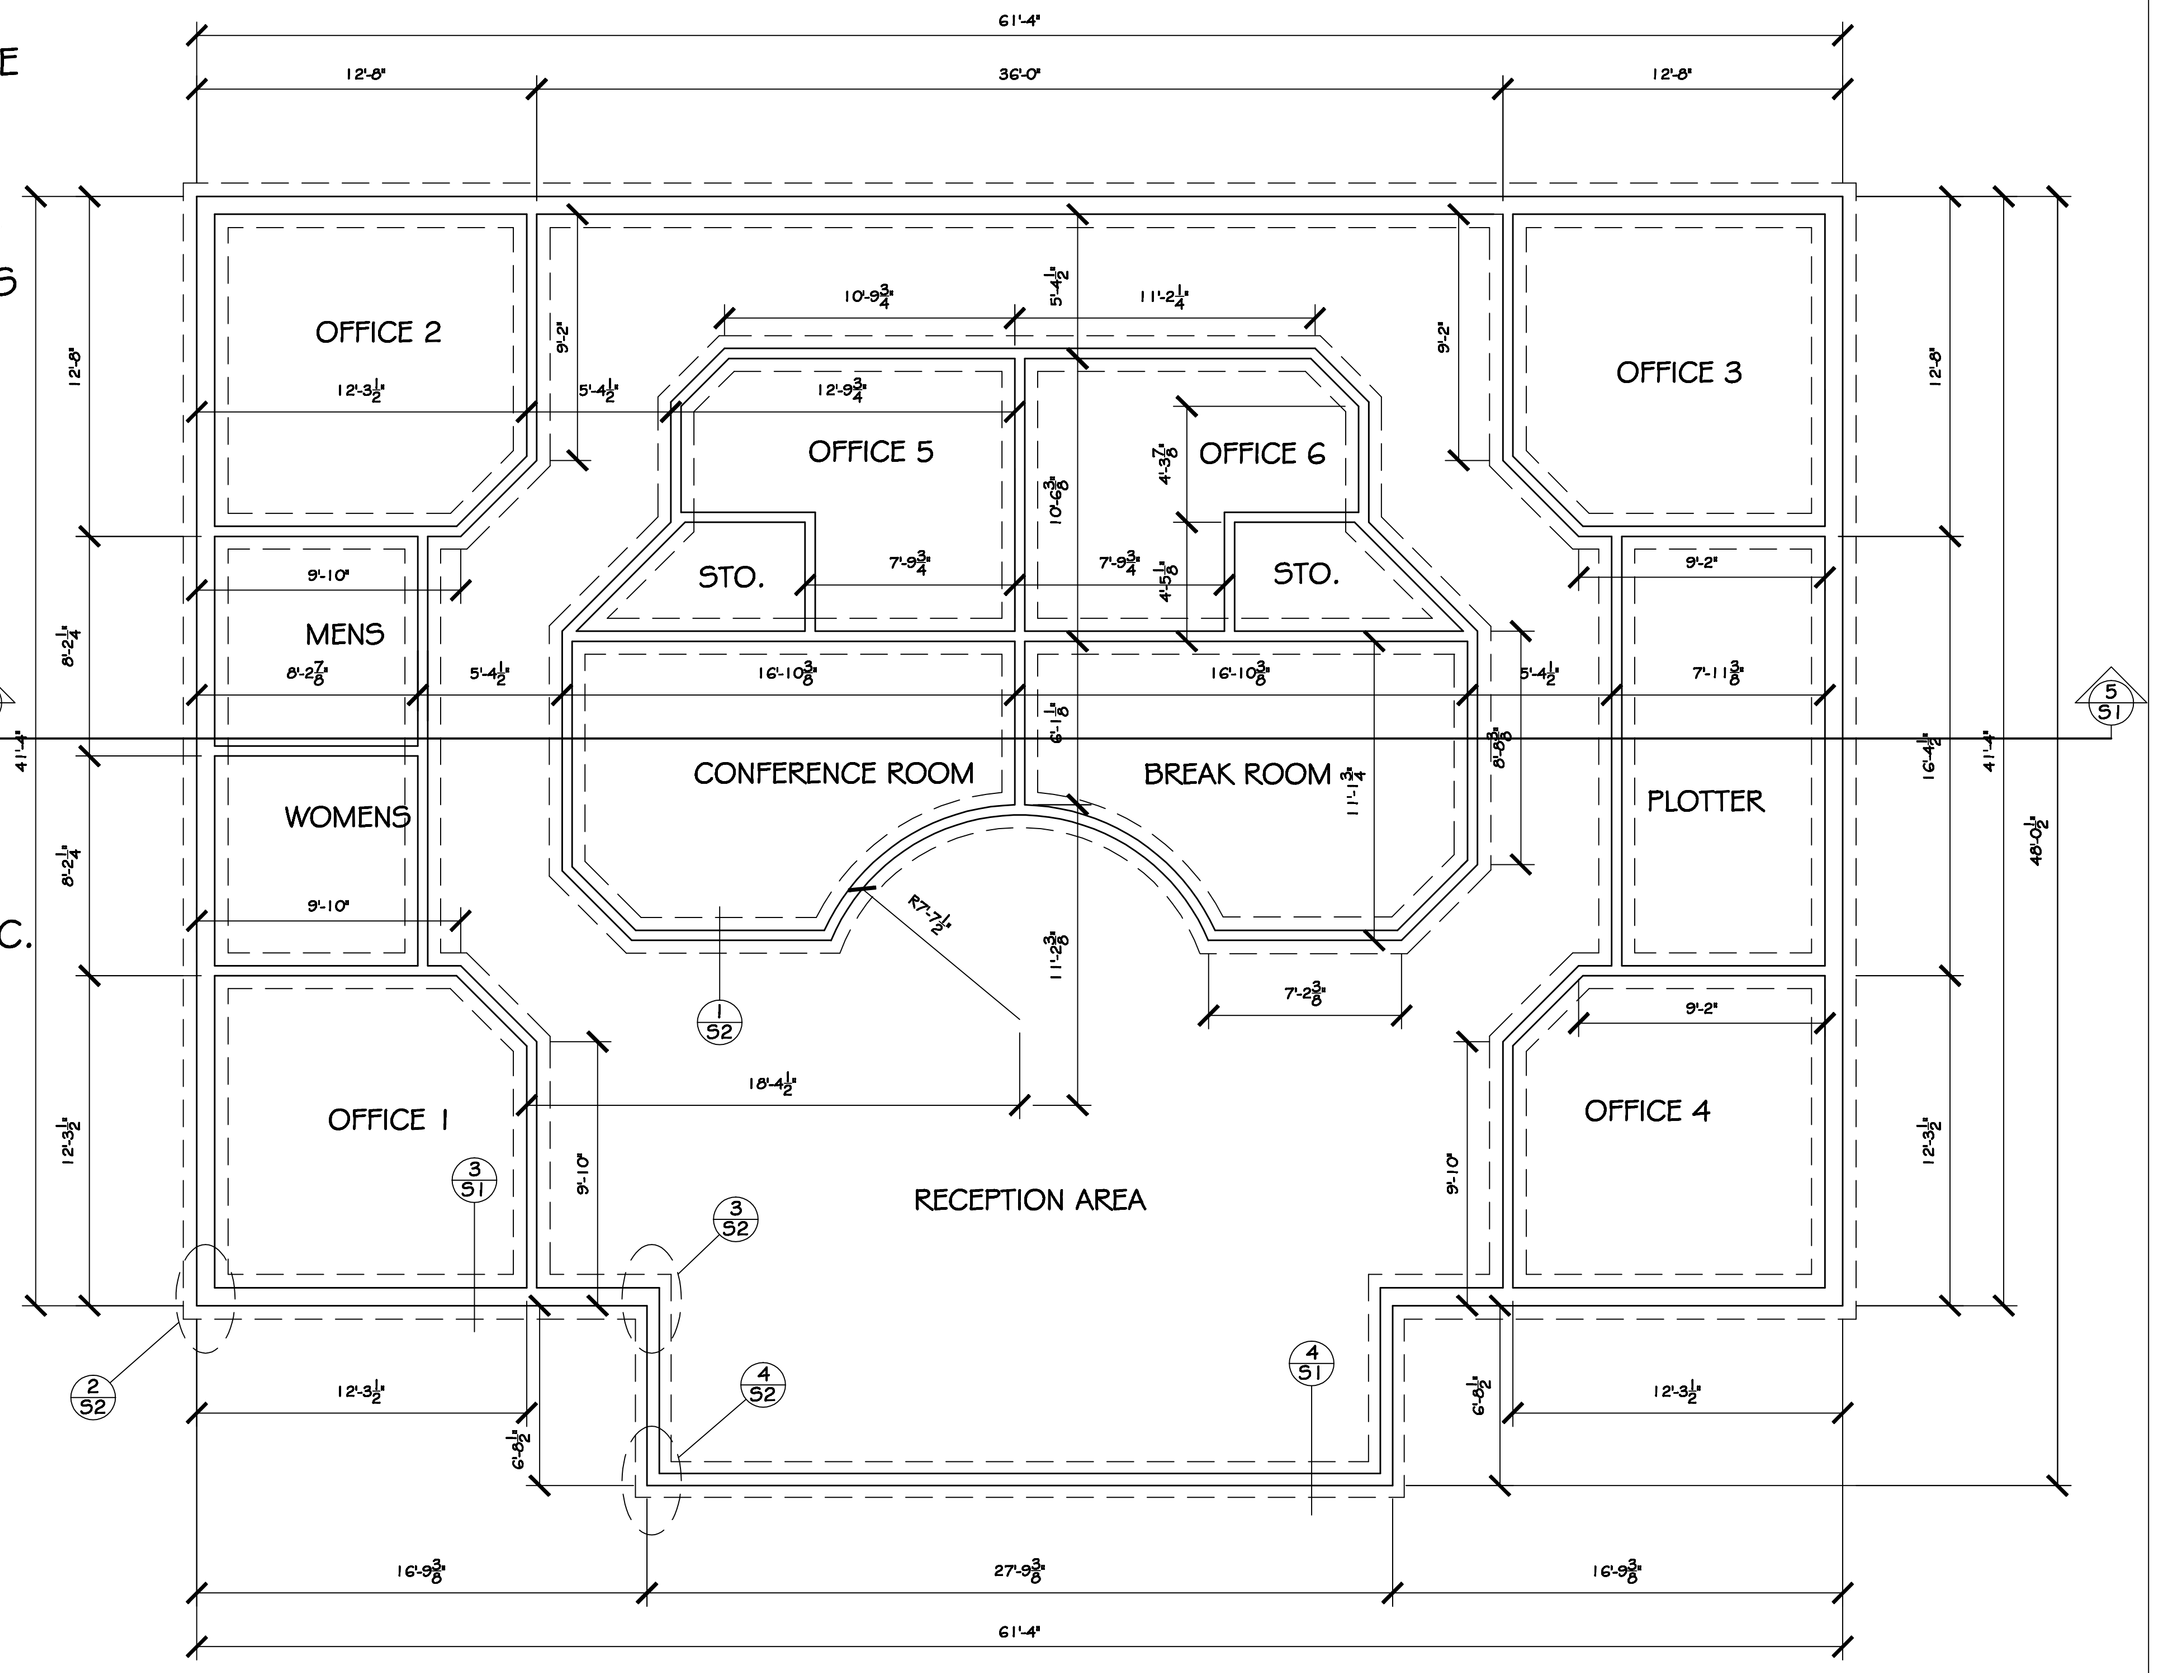

5/S2 FOUNDATION PLAN
1/4" = 1'-0"

This drawing was prepared as an entry for the ADDA's (American Design Drafting Association's) 413rd Annual Drafting Contest and remains the property of the ADDA.

Reproduction of this drawing by any individual or organization is strictly forbidden without written permission of the ADDA.

ADDA National Design/Drafting Contest

East Carolina University

East Fifth Street, Greenville, N.C. 27858

STRUCTURAL DRAWINGS

INSTRUCTOR
Dr. Robert Chin
chinr@ecu.edu

DRAWN
Steven Creato

Catagory/Divesion
AC-STRU

SHEET NUMBER
S2
OF 2 SHEETS

PRODUCED BY AN AUTODESK EDUCATIONAL PRODUCT

PRODUCED BY AN AUTODESK EDUCATIONAL PRODUCT