

PRODUCED BY AN AUTODESK EDUCATIONAL PRODUCT

MATERIALS SCHEDULE		
MATERIAL	QUANTITY	SIZE
CLEARSPAN FRAMES	4	35'-0" X 8" X 4"
ROOF PANELS	45	16" X 17'-6"
"C" PURLINS	24	2" X 3" X 10'-0"
EAVE STRUTS	6	2" X 3" X 10'-0"
ENTRY DOORS	2	3'-0" X 7'-0"
ROLL DOWN DOORS	2	10'-0" X 9'-0"
LOW RIB PANELS	52	2'-6"
RIDGE CAP	1	1" X 6"
END-WALL COLUMNS	8	4" X 18'-6"
GIRDERS	38	2" X 4"

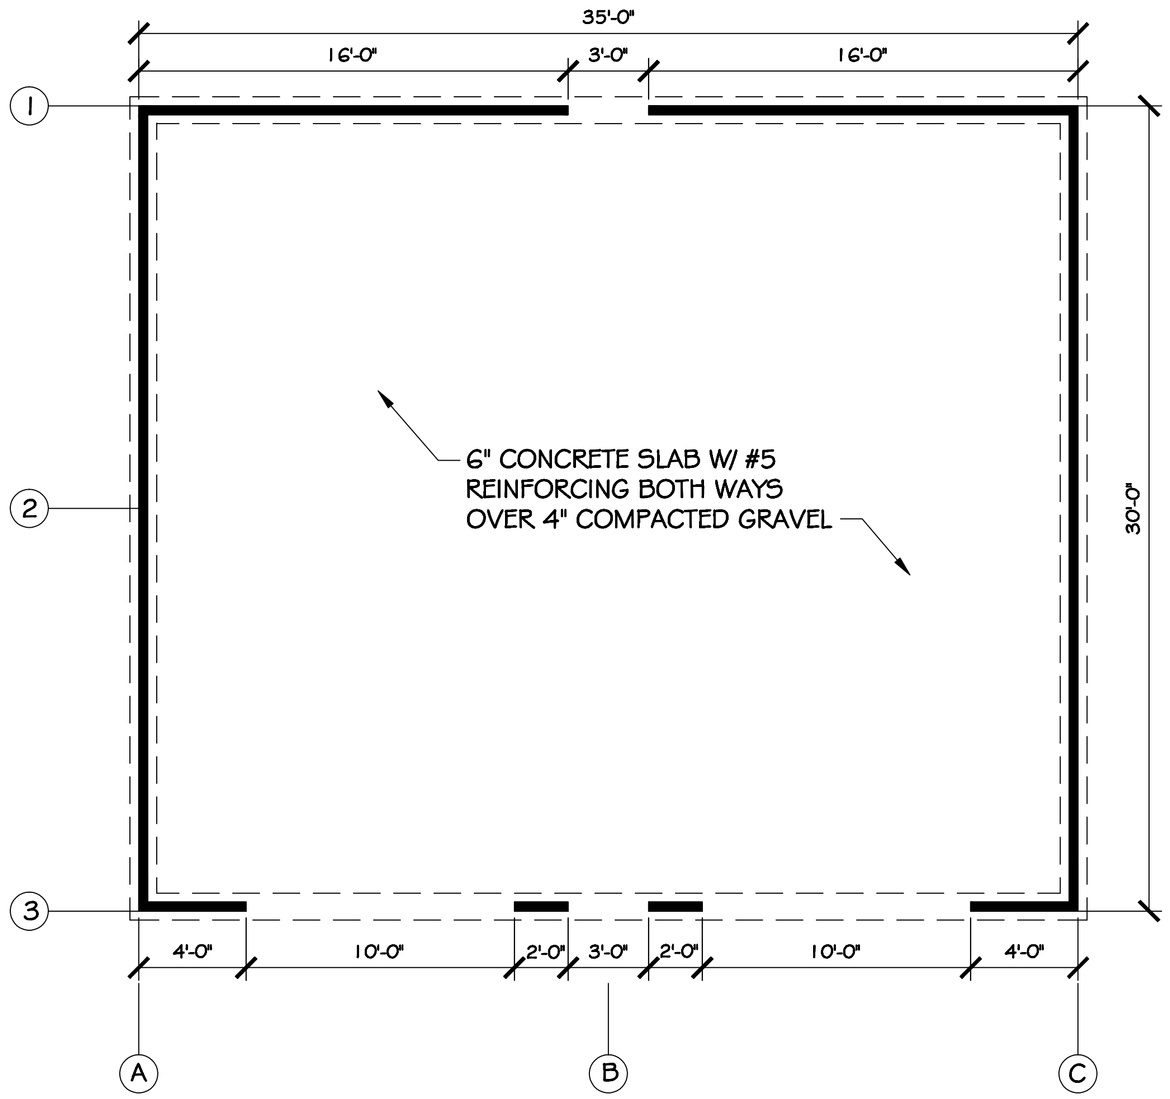

FOUNDATION PLAN
1/4" = 1'-0"

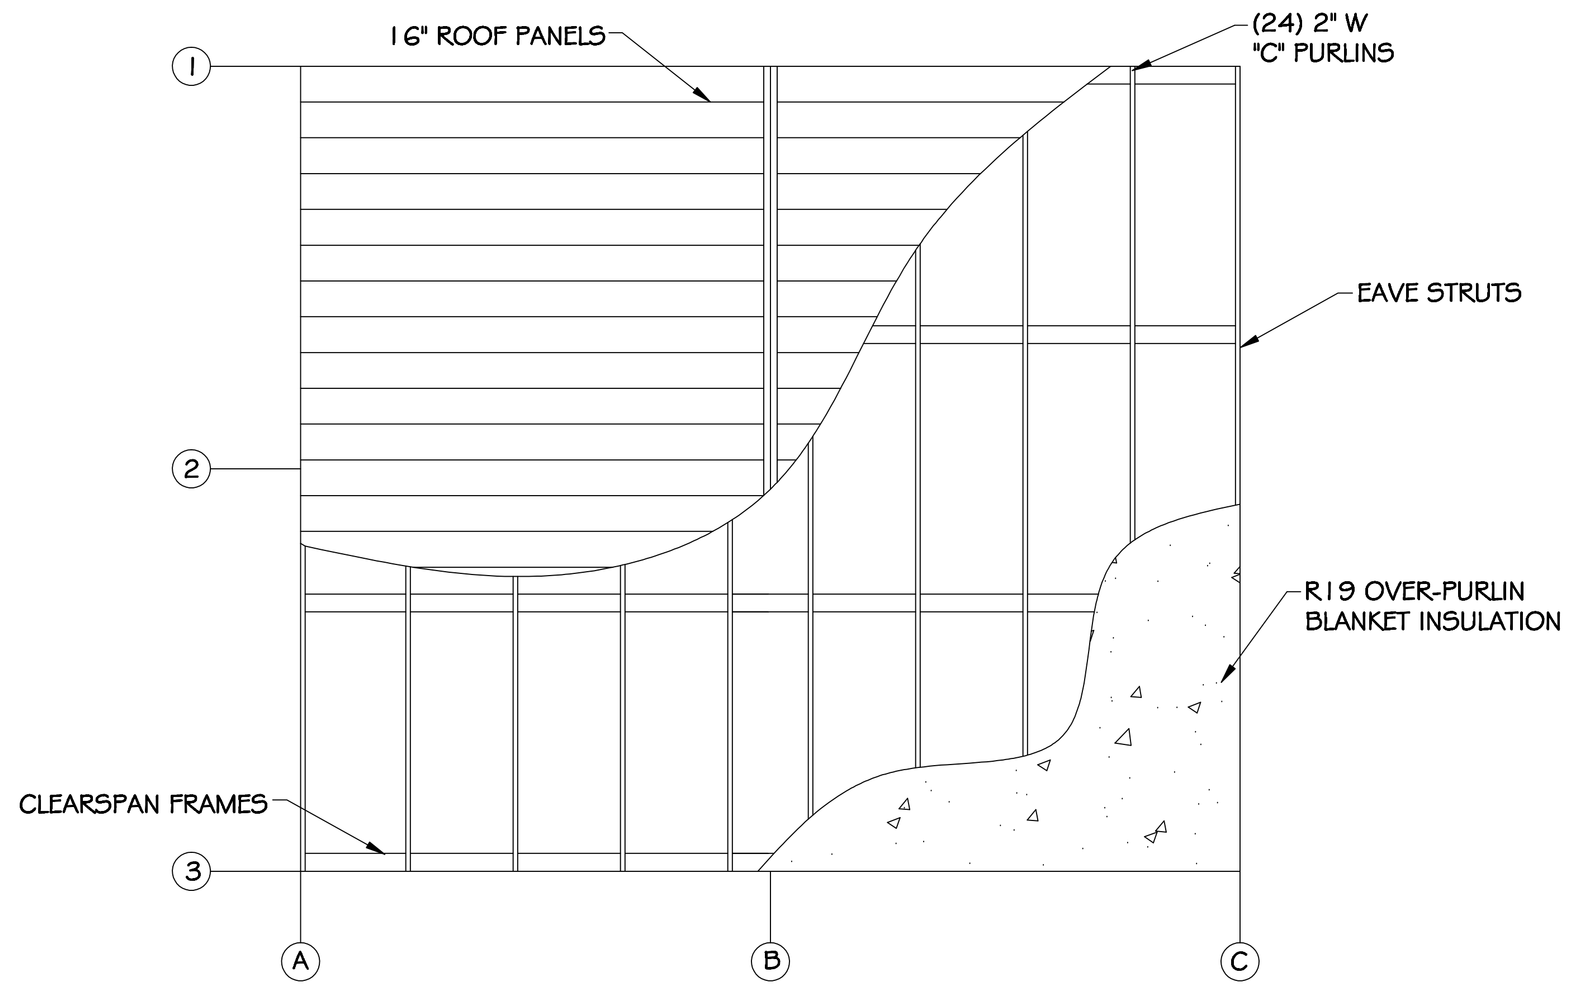

ROOF FRAMING PLAN
1/4" = 1'-0"

This drawing was prepared as an entry for the ADDA's (American Design Drafting Association's) 413rd Annual Drafting Contest and remains the property of the ADDA.

Reproduction of this drawing by any individual or organization is strickly forbidden without written permission of the ADDA.

ADDA National Design/Drafting Contest

East Carolina University

East Fifth Street– Greenville, NC 27858-4353

STRUCTURAL DRAWINGS

INSTRUCTOR
DR. ROBERT CHIN
CHINR@ECU.EDU


DRAWN
TIM STRICKLAND

Catagory/Division
AC-STRU


SHEET NUMBER
S1
OF 2 SHEETS

PRODUCED BY AN AUTODESK EDUCATIONAL PRODUCT


PRODUCED BY AN AUTODESK EDUCATIONAL PRODUCT

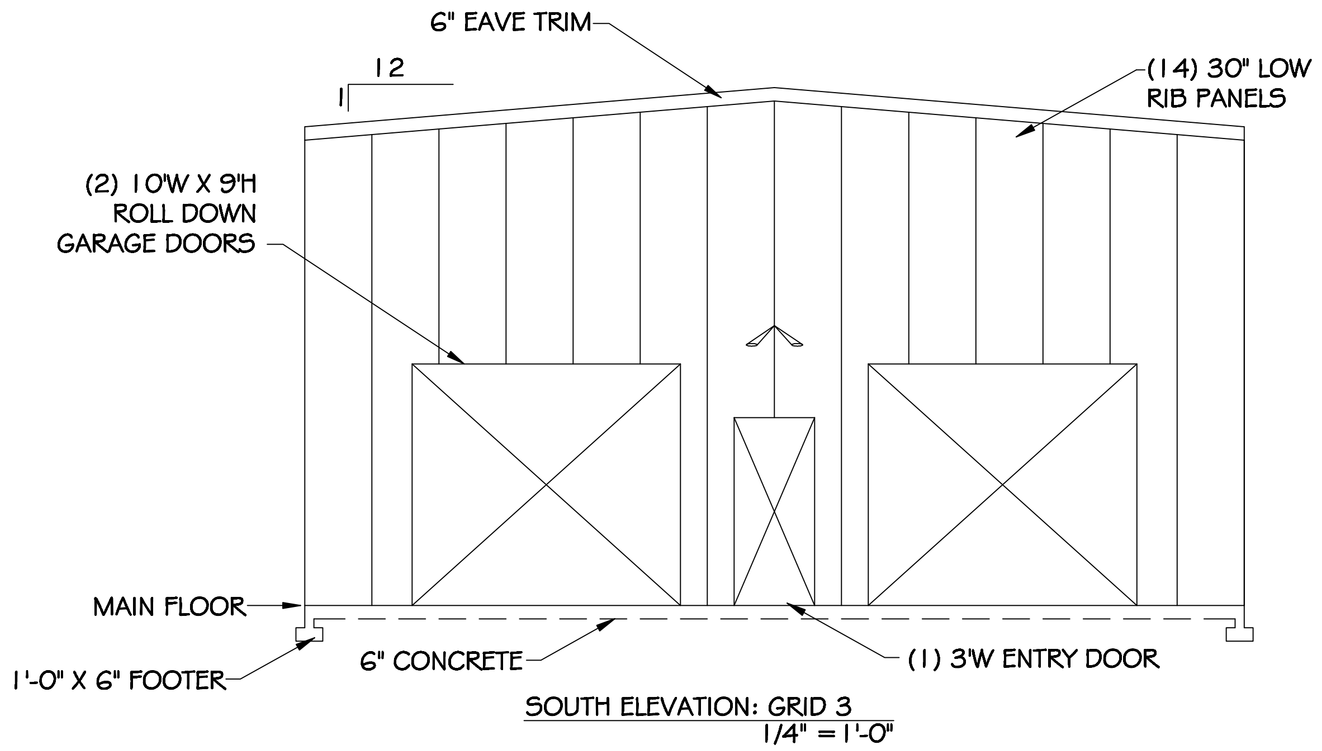


SOUTH ELEVATION: GRID 3
1/4" = 1'-0"

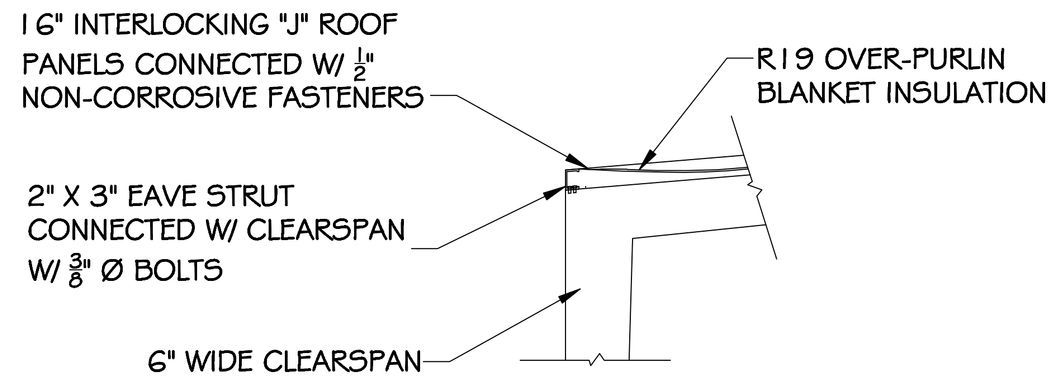

2 CLEARSPAN / EAVE STRUT
3/4" = 1'-0"

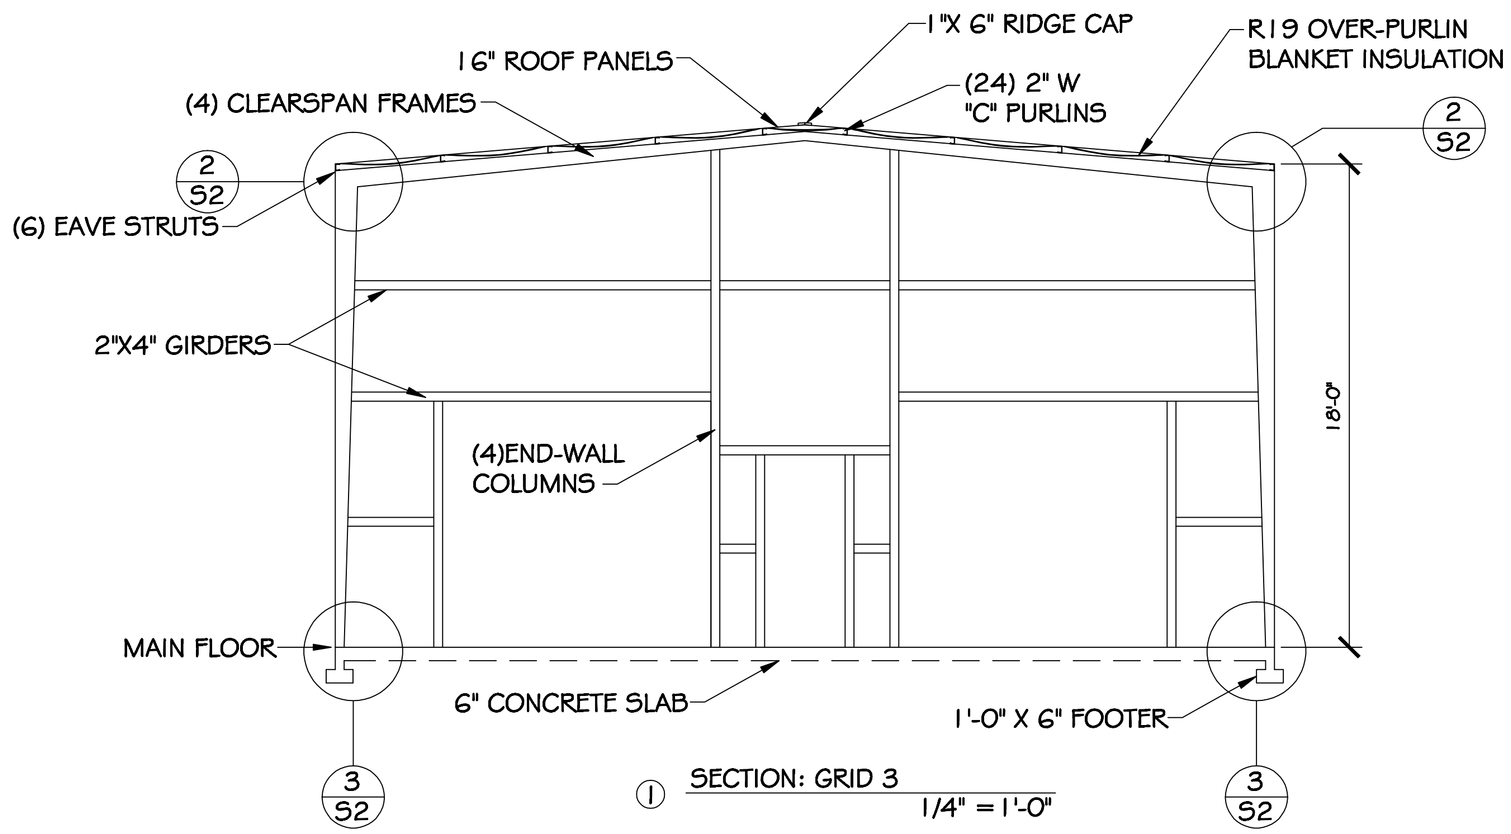

1 SECTION: GRID 3
1/4" = 1'-0"

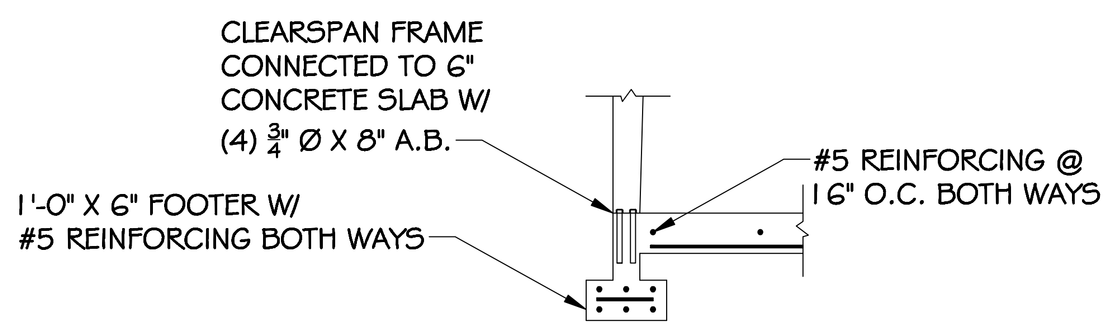

3 CLEARSPAN FOOTING
3/4" = 1'-0"

This drawing was prepared as an entry for the ADDA's (American Design Drafting Association's) 413rd Annual Drafting Contest and remains the property of the ADDA.

Reproduction of this drawing by any individual or organization is strictly forbidden without written permission of the ADDA.

ADDA National Design/Drafting Contest

East Carolina University

East Fifth Street– Greenville, NC 27858–4353

STRUCTURAL DRAWINGS

INSTRUCTOR
DR. ROBERT CHIN
CHINR@ECU.EDU

DRAWN
TIM STRICKLAND

Catagory/Division
AC–STRU

SHEET NUMBER
S2
OF 2 SHEETS

PRODUCED BY AN AUTODESK EDUCATIONAL PRODUCT

PRODUCED BY AN AUTODESK EDUCATIONAL PRODUCT

PRODUCED BY AN AUTODESK EDUCATIONAL PRODUCT